NOTES A 0102 ORIG. 24" x 18" 3 sheets

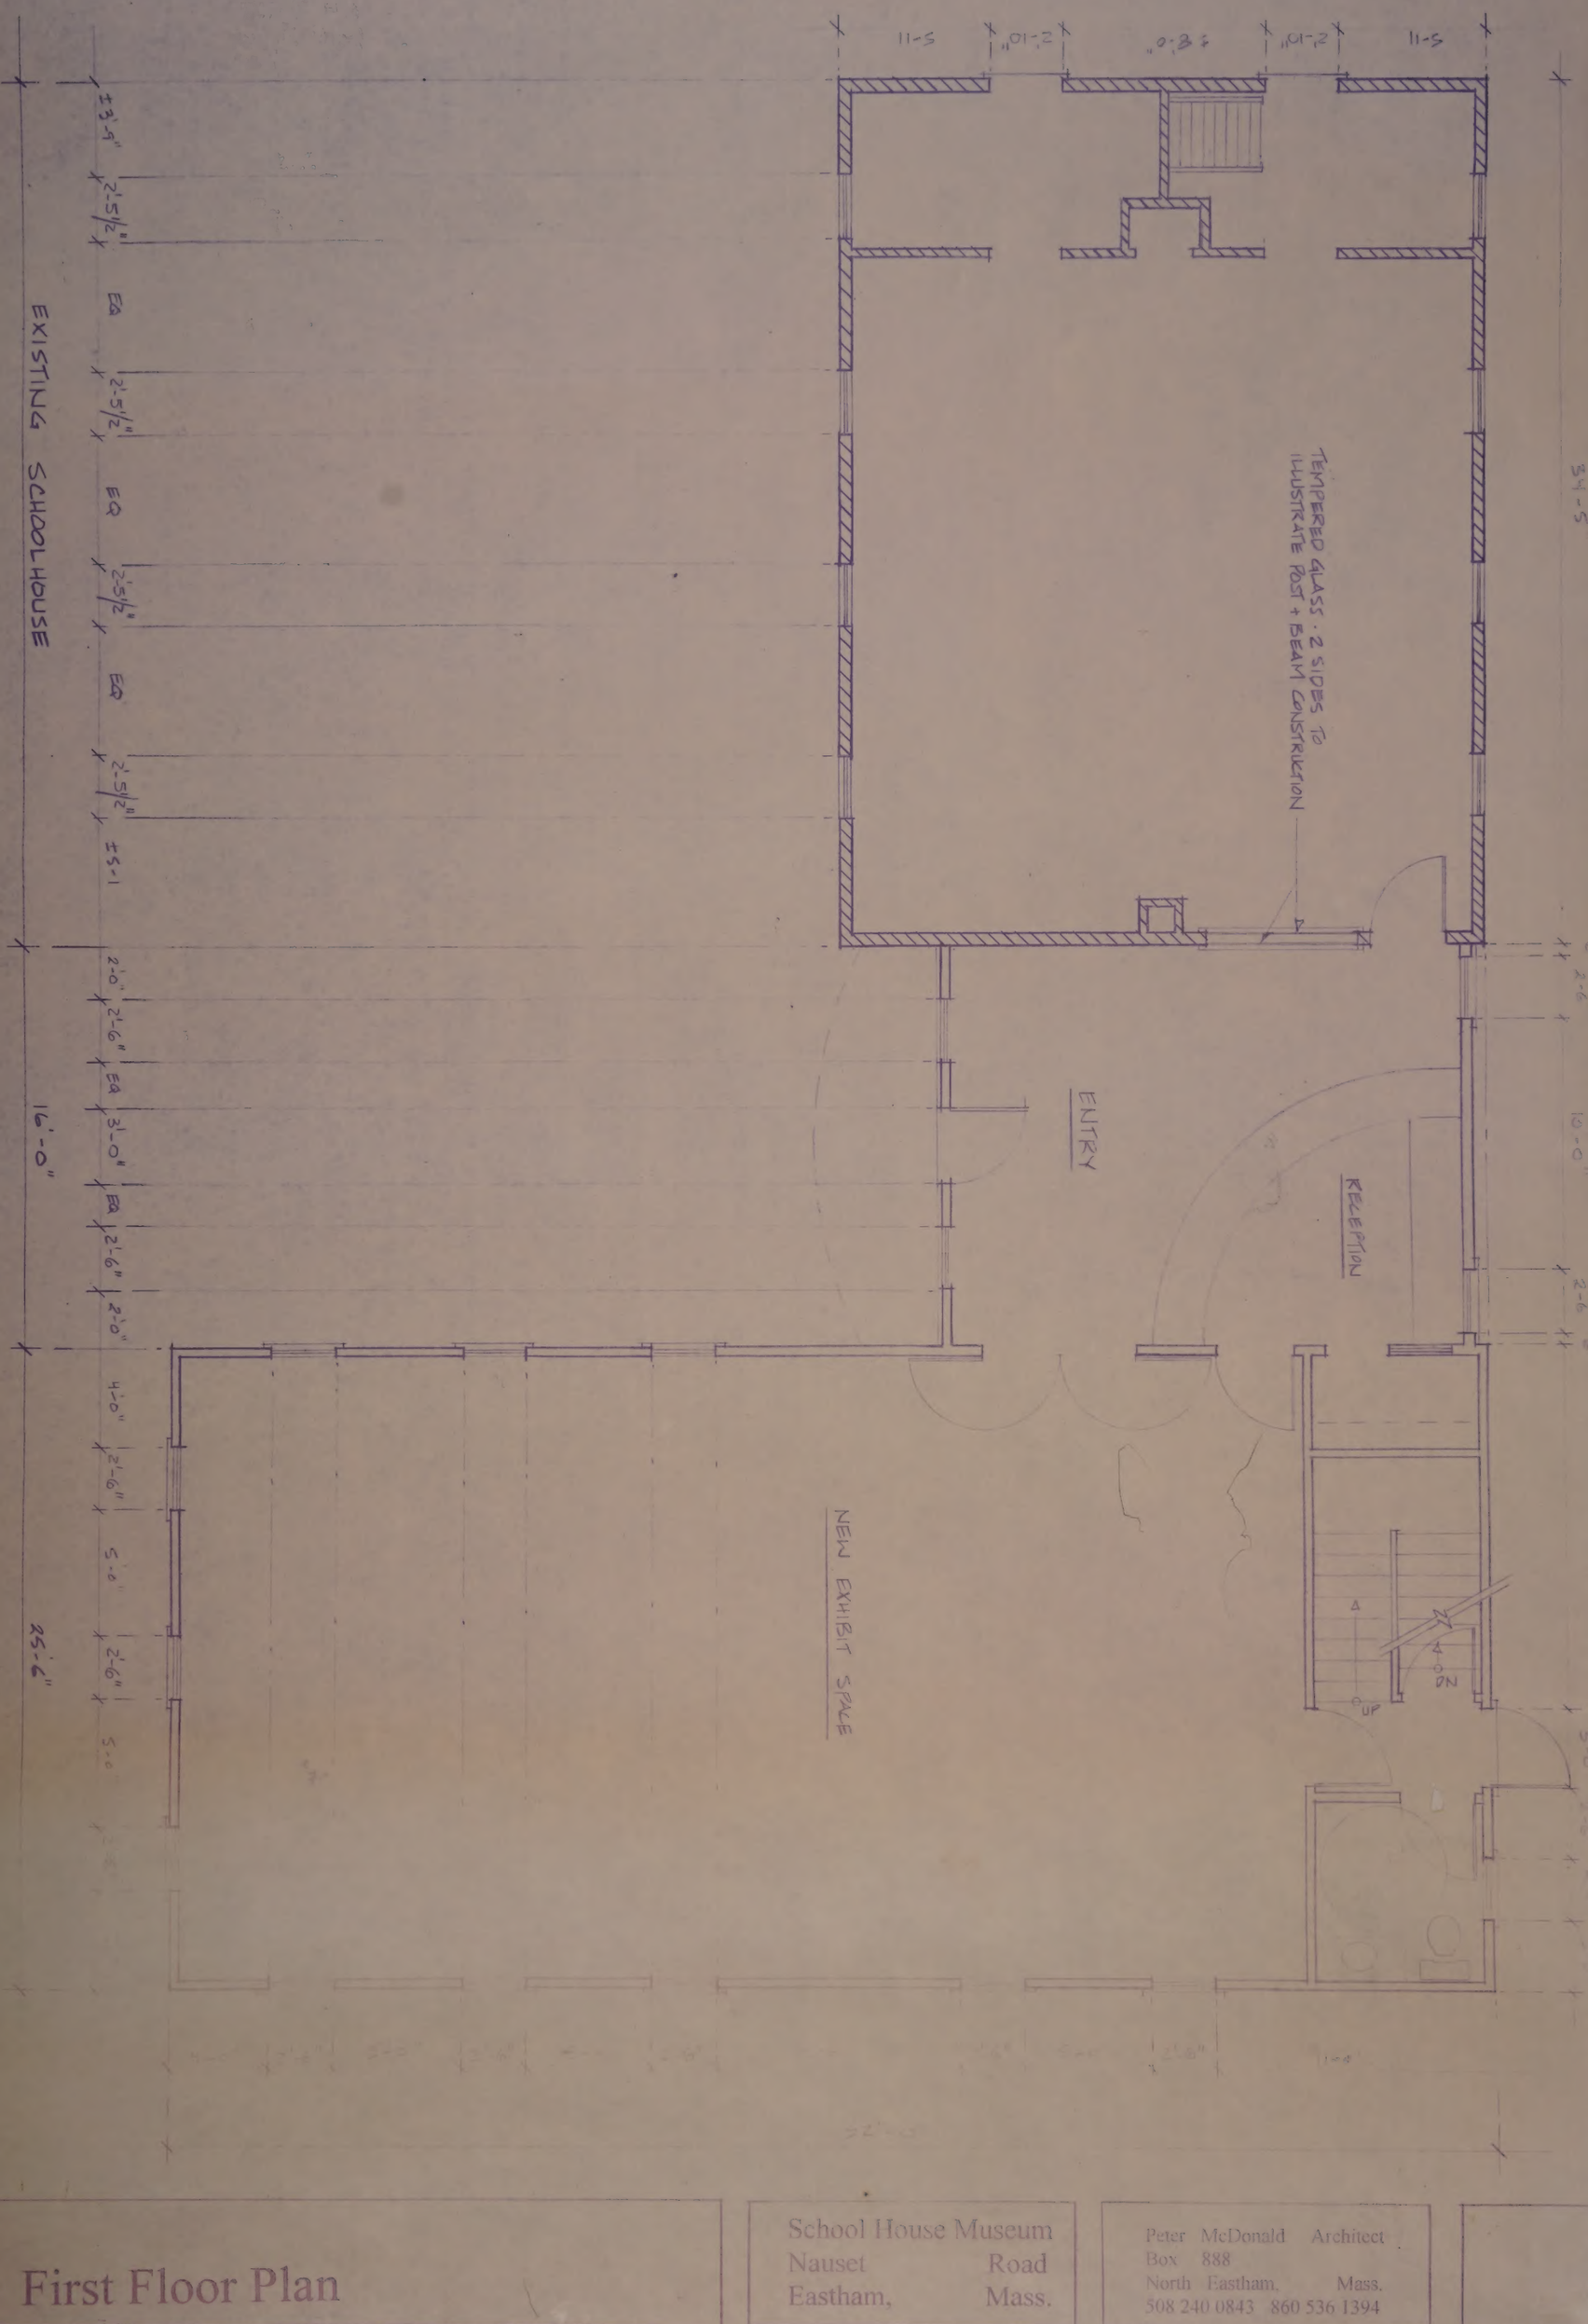

1/A3 FIRST FLOOR PLAN

SCALE: 1/4" = 1'-0"

LEGEND

- EXISTING WALL
- PROPOSED WALL

A3 First Floor Plan

School House Museum
Nauset Road
Eastham, Mass.

Peter McDonald Architect
Box 888
North Eastham, Mass.
508 240 0843 860 536 1394

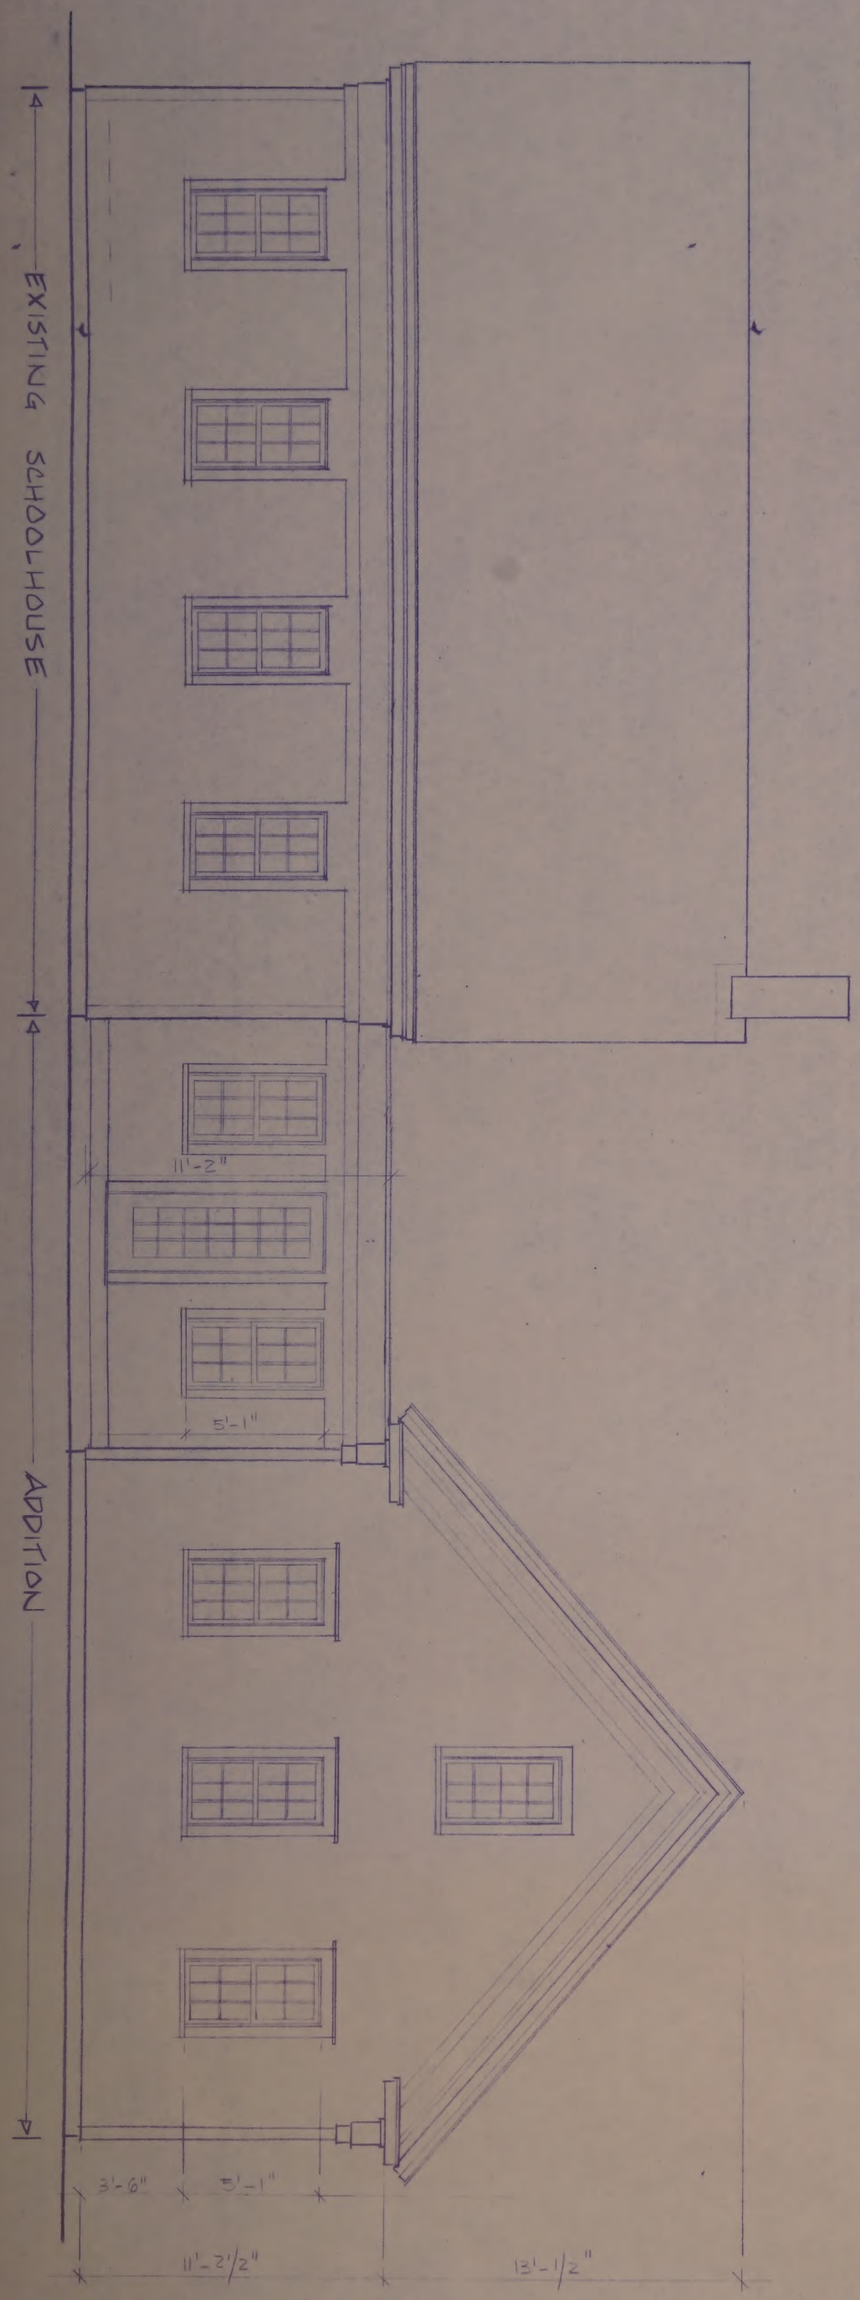

EAST ELEVATION
SCALE: 1/4" = 1'-0"

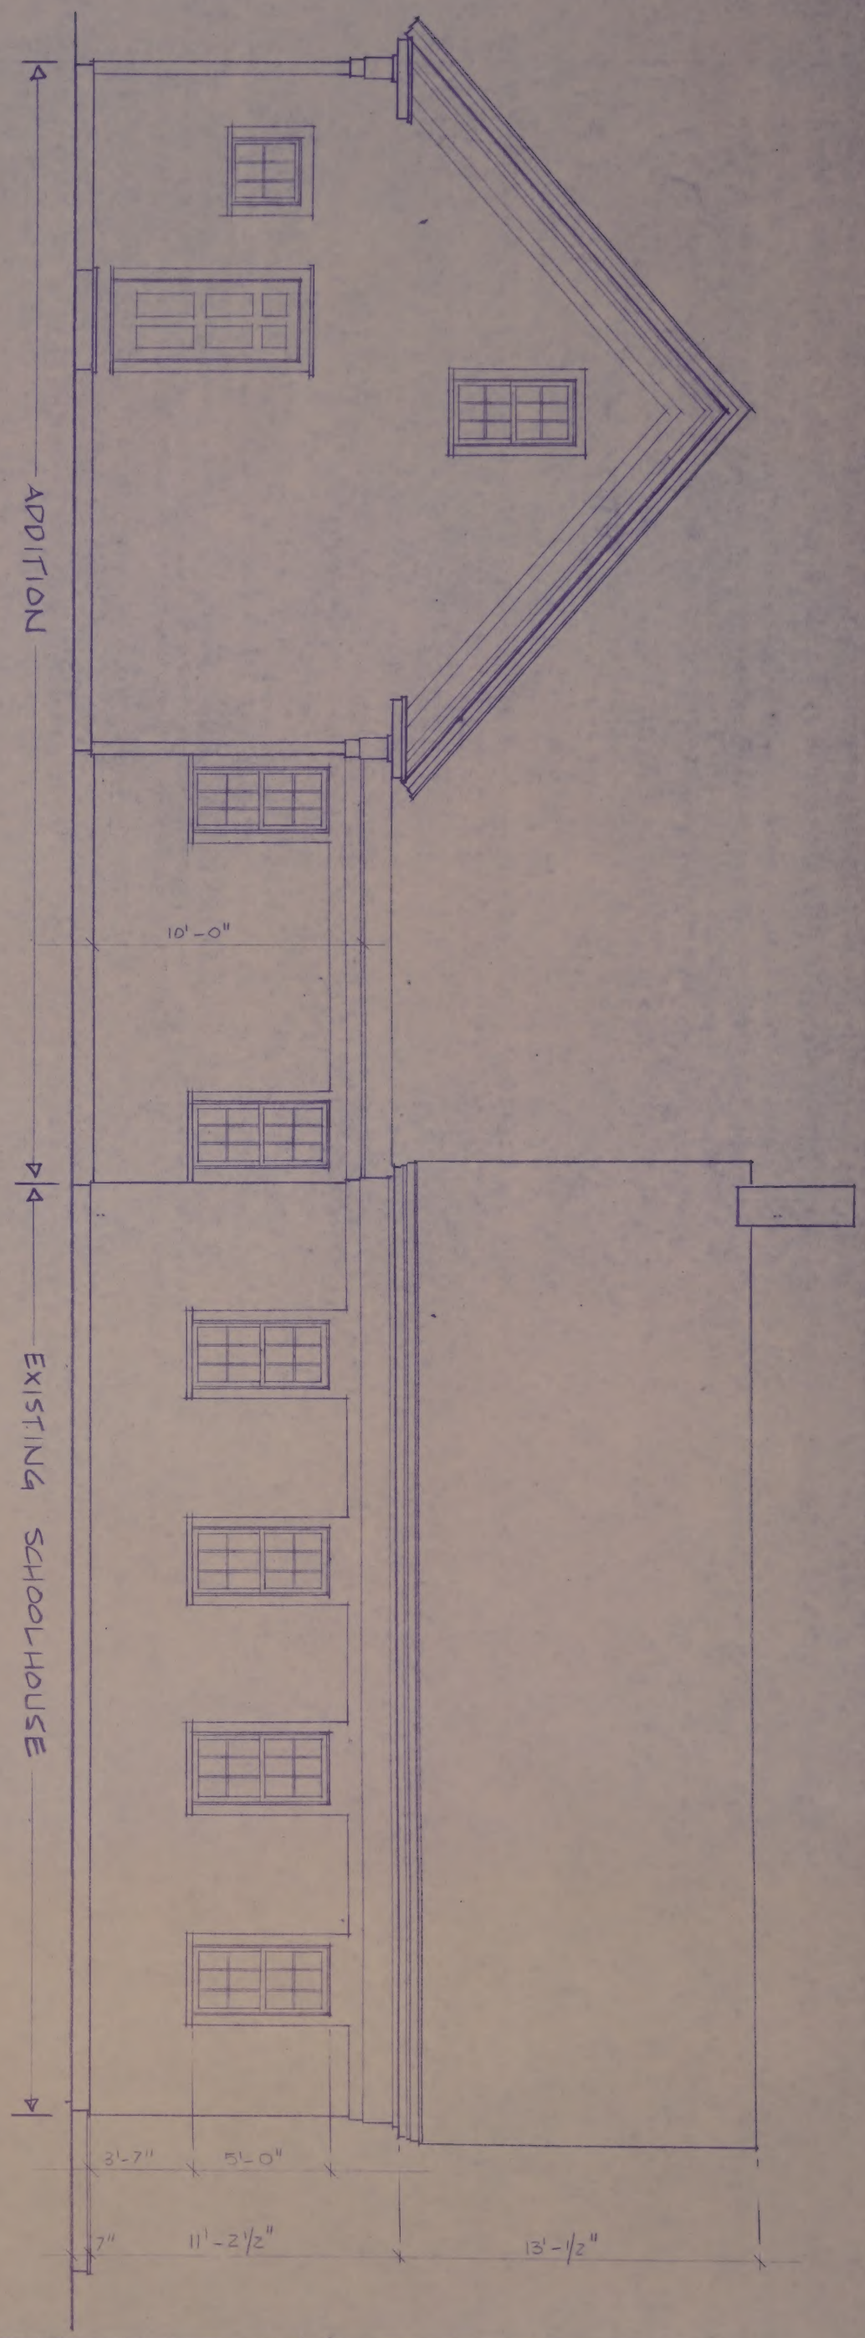

WEST ELEVATION
SCALE: 1/4" = 1'-0"

A4 East and West Elevations

School House Museum
Nauset Road
Eastham, Mass

Peter McDonald Architect
Box 888
North Eastham, Mass.
508 240 0843 860 536 1394

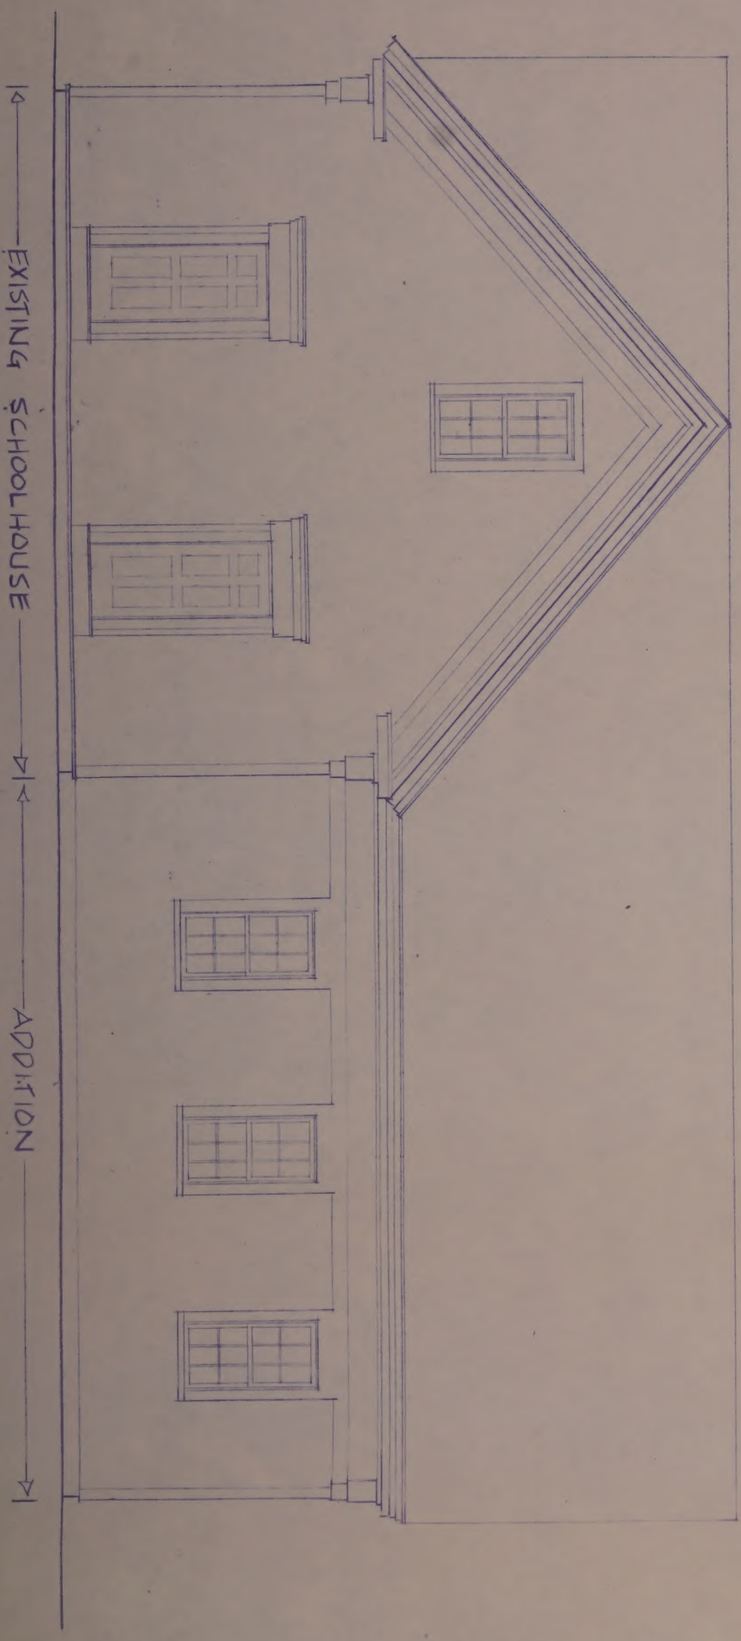

SOUTH ELEVATION
SCALE: ¼" = 1'-0"

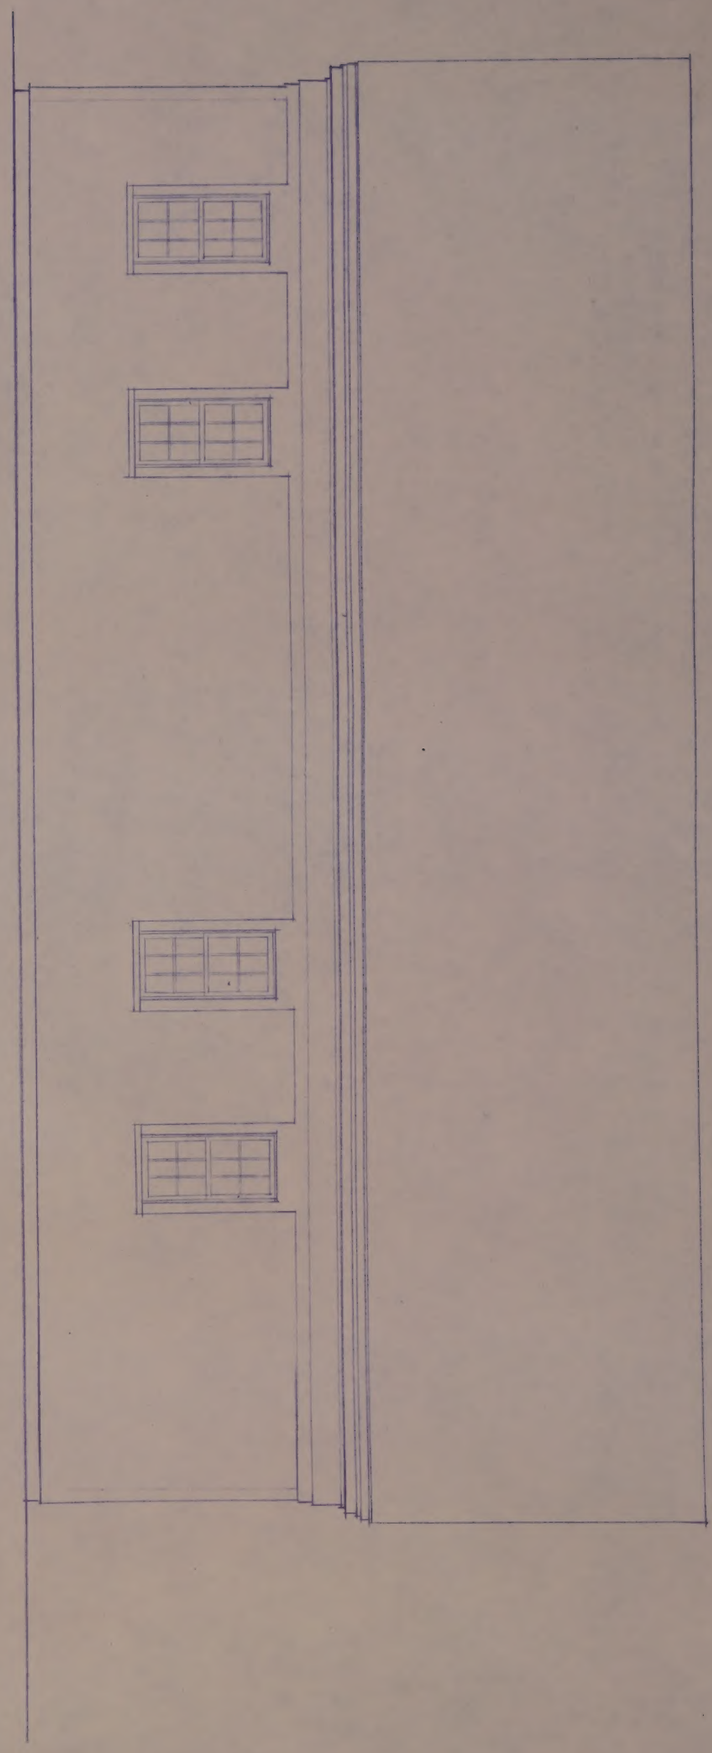

NORTH ELEVATION
SCALE: ¼" = 1'-0"

A5 North and South Elevations

School House Museum
Nauset Road
Eastham Mass

Peter McDonald Architect
Box 888
South Eastham